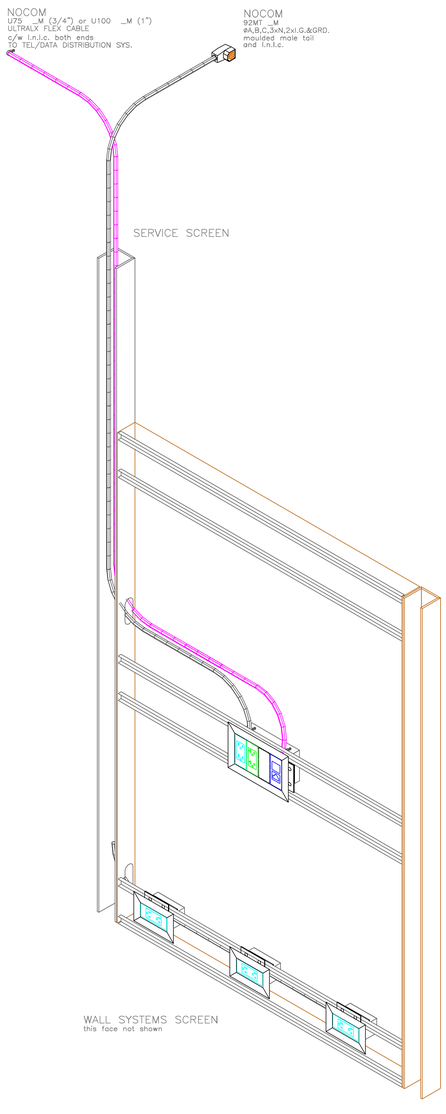

6 E5.04 ARRANGEMENT FOR SERVICE POLE/SCREEN POWER/TELEPHONE/DATA CABLES CONNECTION

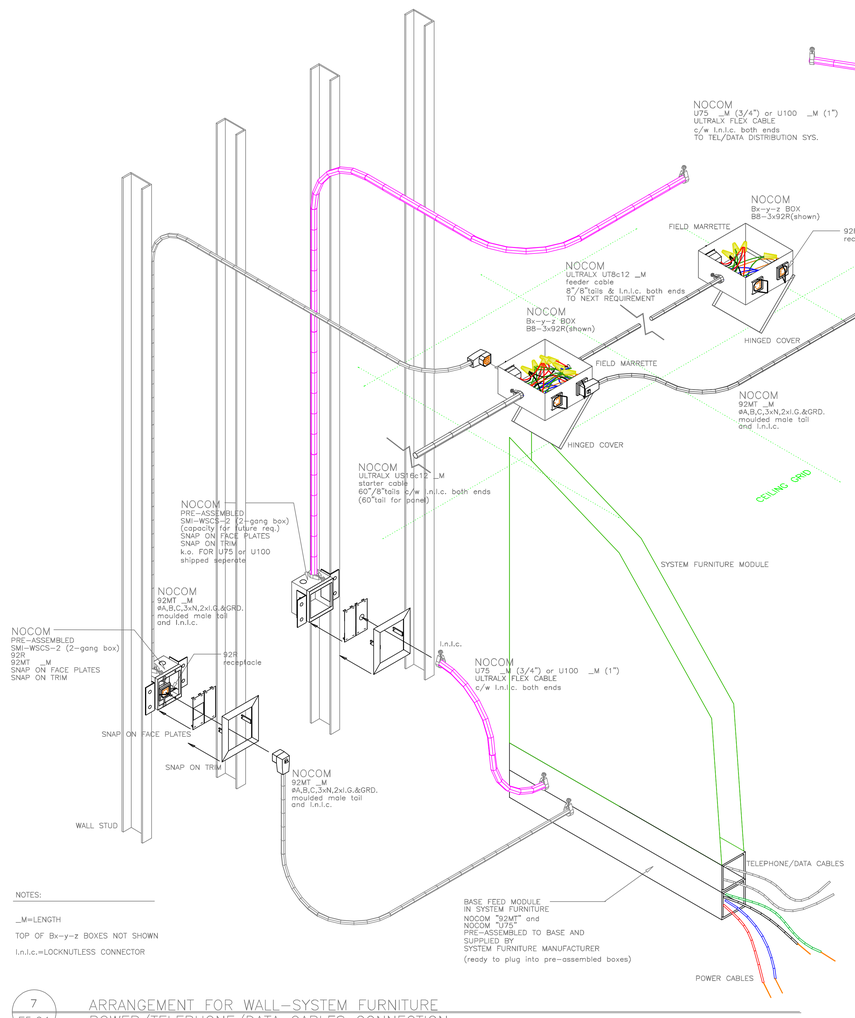

NOTES:

_M=LENGTH

TOP OF Bx-y-z BOXES NOT SHOWN

l.n.l.c.=LOCKNUTLESS CONNECTOR

7 E5.04 ARRANGEMENT FOR WALL-SYSTEM FURNITURE POWER/TELEPHONE/DATA CABLES CONNECTION

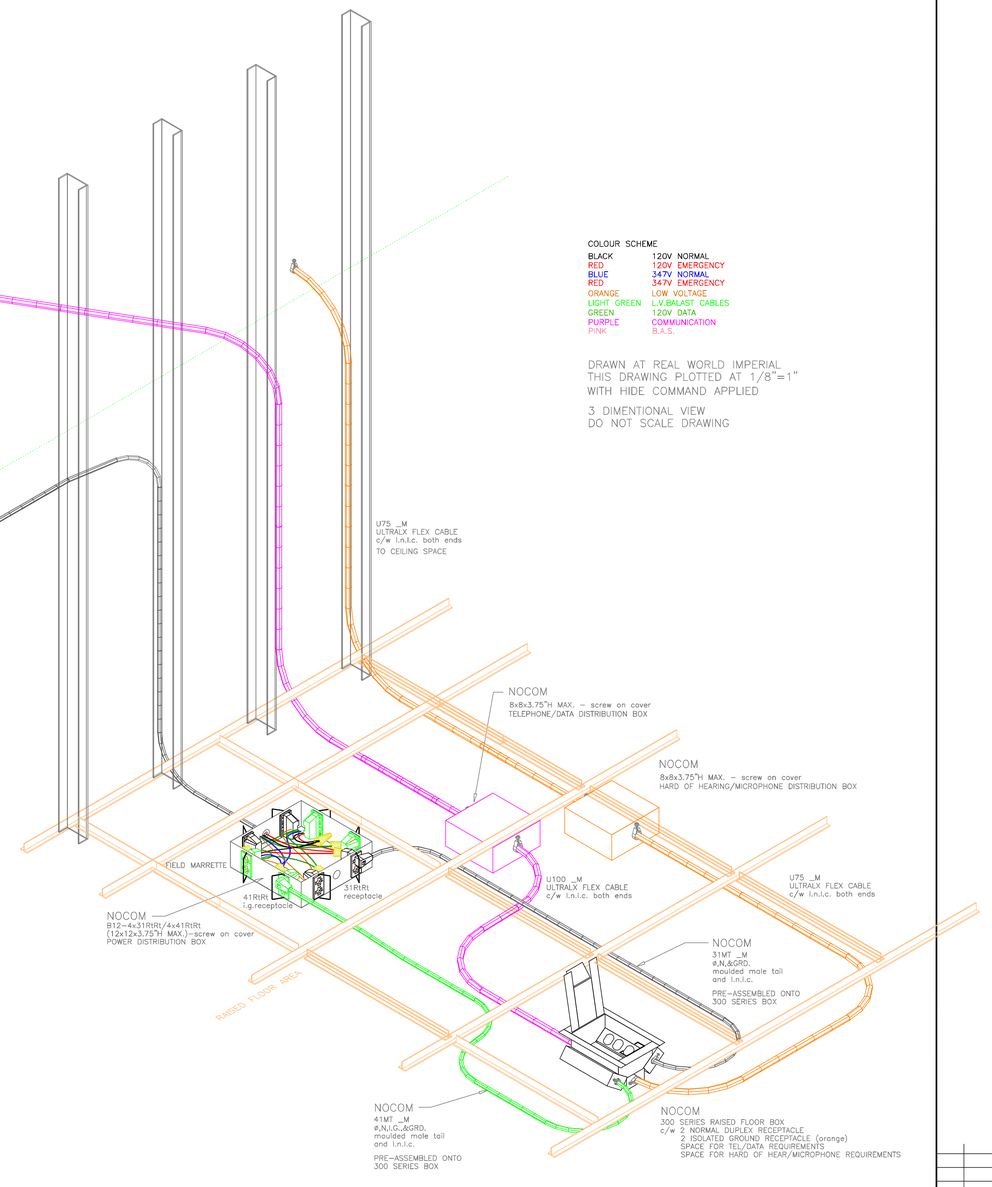

8 E5.04 ARRANGEMENT FOR RAISED FLOOR SYSTEM POWER/TELEPHONE/DATA CABLES CONNECTION

COLOUR SCHEME

BLACK	120V NORMAL
RED	120V EMERGENCY
BLUE	347V NORMAL
RED	347V EMERGENCY
ORANGE	LOW VOLTAGE
LIGHT GREEN	L.V.BALAST CABLES
GREEN	120V DATA
PURPLE	COMMUNICATION
PINK	B.A.S.

DRAWN AT REAL WORLD IMPERIAL
THIS DRAWING PLOTTED AT 1/8"=1"
WITH HIDE COMMAND APPLIED

3 DIMENTIONAL VIEW
DO NOT SCALE DRAWING

ISSUE	REVISION	DATE

ISSUED FOR INFORMATION ONLY,AND TO CONVEY THE GENERAL INTENT OF THE LAYOUT AND INSTALLATION OF NOCOM MODULAR WIRING SYSTEM SHOWN.

DO NOT SCALE DRAWING.
-- DIAGRAMMATIC-FIELD COORDINATE--

OWNERSHIP OF DOCUMENTS:
THIS DRAWING AND ACCOMPANYING INFORMATION AS INSTRUMENT OF SERVICE ARE THE PROPERTY OF NOCOM®
REPRODUCTION OR USE IN WHOLE OR IN PART IN ANY FORM WHETHER THE WORK FOR WHICH THEY ARE PRESENTED BE EXECUTED OR NOT IS FORBIDDEN WITHOUT THE EXPRESS WRITTEN PERMISSION OF NOCOM®

NOCOM®
105 Willowlea Road,Carp,Ont.,Canada K0A-1L0
Telephone (613)831-8102 Fax (613)831-8103
TOLL FREE 1-888-725-2478 E-MAIL info@nocom.ca

PROJECT TITLE:
APPLICATION
LAYOUT

DRAWING TITLE:
WALL SCREENS AND RAISED FLOORS
MODULAR IMPLEMENTATION

DRAWN BY: TJP		PROJ.#	00-000
CHECK BY: TJP		DWG.#	02
DATE: 2000	SCALE: N.T.S.		