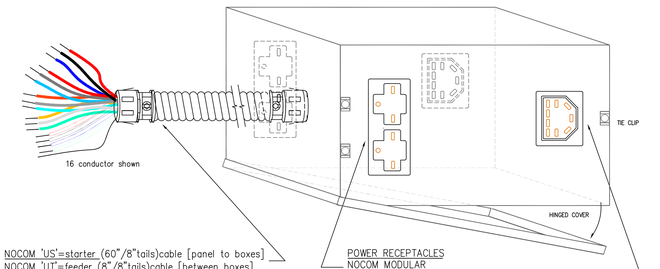

NOCOM 'US'=starter (60"/8"tails)cable [panel to boxes]
NOCOM 'UT'=feeder (8"/8"tails)cable [between boxes]

available in:

2,3,4,8,12,16,20 & 24 conductor # 12 awg
2,3,4,8,12 & 16 conductor # 10 awg

POWER RECEPTACLES
NOCOM MODULAR
WIRING 31RtRt
1cct

available in:

NOCOM MODULAR
WIRING 42RtRt
2cct

NOCOM MODULAR
92R
3cct,2 I.G.

NOCOM MODULAR
WIRING 41RtRt
1cct & I.G.

also available in

LIGHTING RECEPTACLES 100 series RtRt and switching receptacles.

ULTRALX MULTI CONDUCTOR CABLE

N.T.S.

NOCOM DISTRIBUTION BOX Bx-y-z

[x=size,y=# of recept.,z=type of recept.] available with terminal strips]

N.T.S.

R=SINGLE MOULD RECEPTACLE

RtRt=SINGLE MOULD DUPLEX RECEPTACLE(split-cct.)

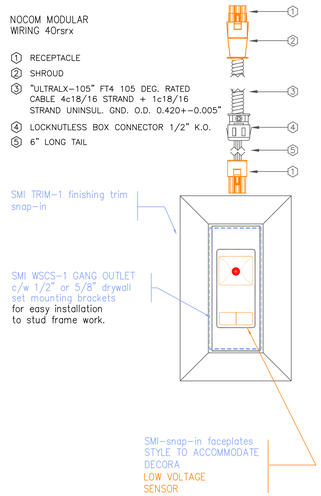

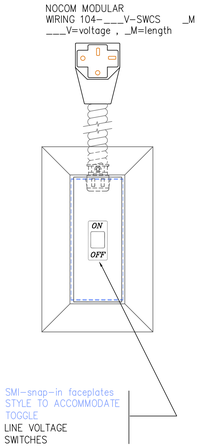

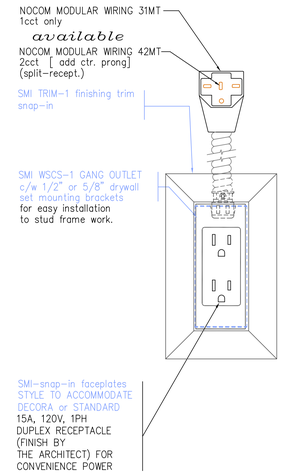

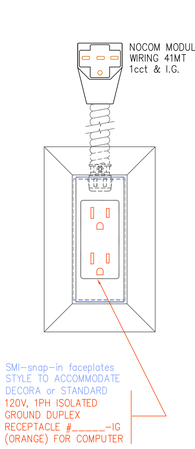

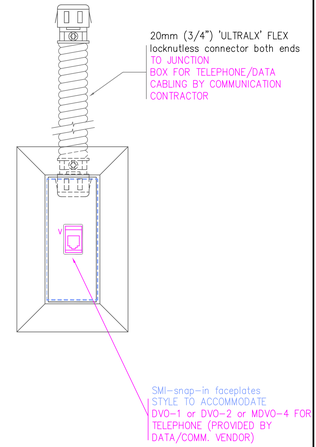

NOCOM/SMI DEVICE WALL BOX DETAIL 1 GANG

N.T.S.

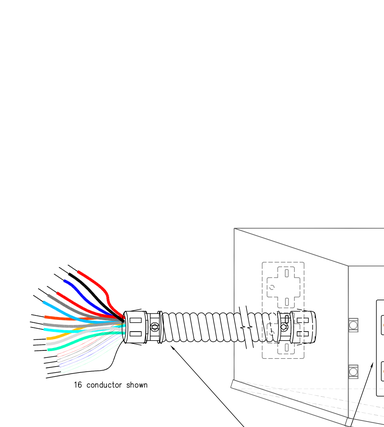

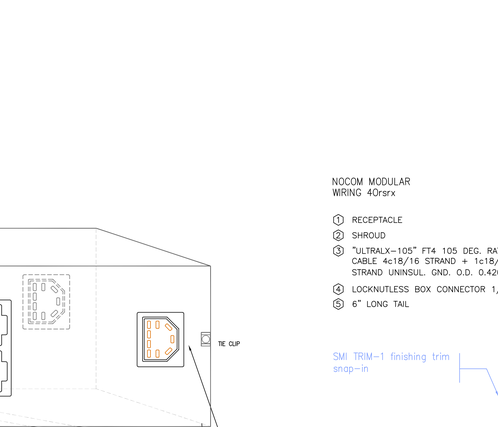

NOCOM/SMI DEVICE WALL BOX DETAIL 2 GANG

N.T.S.

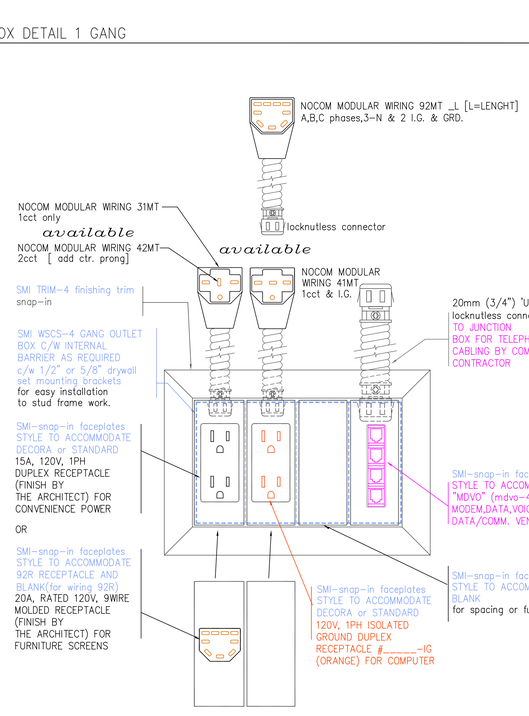

NOCOM/SMI MULTI SERVICE WALL BOX DETAIL 4 GANG

N.T.S.

NOTES:

1. CONTRACTOR SHALL COORDINATE EXACT REQUIREMENTS FOR INSERT PLATES WITH COMMUNICATIONS CONTRACTOR PRIOR TO ORDER.
2. WHERE OUTLETS ARE SHOWN ON PLAN ADJACENT TO ONE ANOTHER, THEY SHALL BE GANGED IN A SIMILAR ARRANGEMENT AS ABOVE.

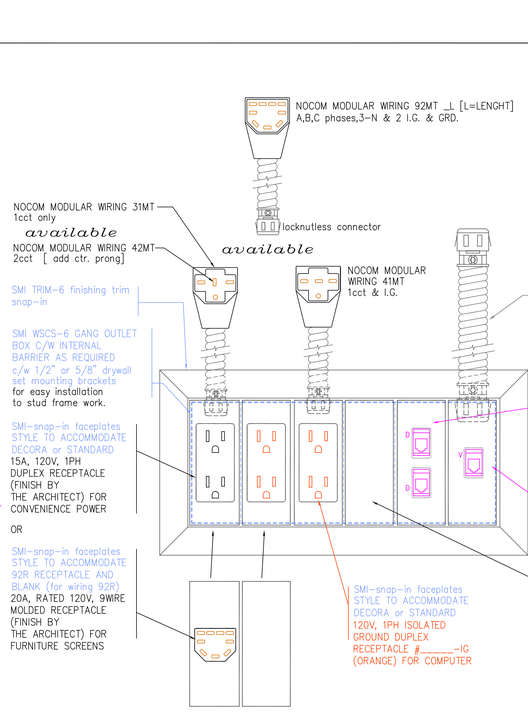

NOCOM/SMI MULTI SERVICE WALL BOX DETAIL 6 GANG

N.T.S.

3. WHERE OUTLETS ARE GANGED AND DO NOT REQUIRE A DATA OR TELEPHONE OR REQUIRE ONLY ONE OR THE OTHER, CONTRACTOR SHALL COORDINATE WITH COMMUNICATION CONTRACTOR FOR CORRECT INSERT PLATE REQUIREMENTS.

COLOUR SCHEME

BLACK	120V NORMAL
RED	120V EMERGENCY
BLUE	347V NORMAL
RED	347V EMERGENCY
ORANGE	LOW VOLTAGE
LIGHT GREEN	L.V.BALAST CABLES
GREEN	120V DATA
PURPLE	COMMUNICATION
PINK	B.A.S.
LIGHT BLUE	SMI
DARK BLUE	NOCOM

ISSUE	REVISION	DATE

ISSUED FOR INFORMATION ONLY,AND TO CONVEY THE GENERAL INTENT OF THE LAYOUT AND INSTALLATION OF NOCOM MODULAR WIRING SYSTEM SHOWN.

DO NOT SCALE DRAWING.
-- DIAGRAMMATIC-FIELD COORDINATE--

OWNERSHIP OF DOCUMENTS:

THIS DRAWING AND ACCOMPANYING INFORMATION AS INSTRUMENT OF SERVICE ARE THE PROPERTY OF NOCOM®
REPRODUCTION OR USE IN WHOLE OR IN PART IN ANY FORM WHETHER THE WORK FOR WHICH THEY ARE PRESENTED BE EXECUTED OR NOT IS FORBIDDEN WITHOUT THE EXPRESS WRITTEN PERMISSION OF NOCOM®

NOCOM®
105 Willowlea Road,Carp,Ont.,Canada K0A-1L0
Telephone (613)831-8102 Fax (613)831-8103
TOLL FREE 1-888-725-7478 E-MAIL info@nocom.ca

PROJECT TITLE:
APPLICATION LAYOUT

DRAWING TITLE:
STARTER CABLE, DISTRIBUTION BOX & WALL DEVICES MODULAR IMPLEMENTATION

DRAWN BY: TJP	PROJ.# 00-000
CHECK BY: TJP	DWG.# 03
DATE: 2000	SCALE: N.T.S.