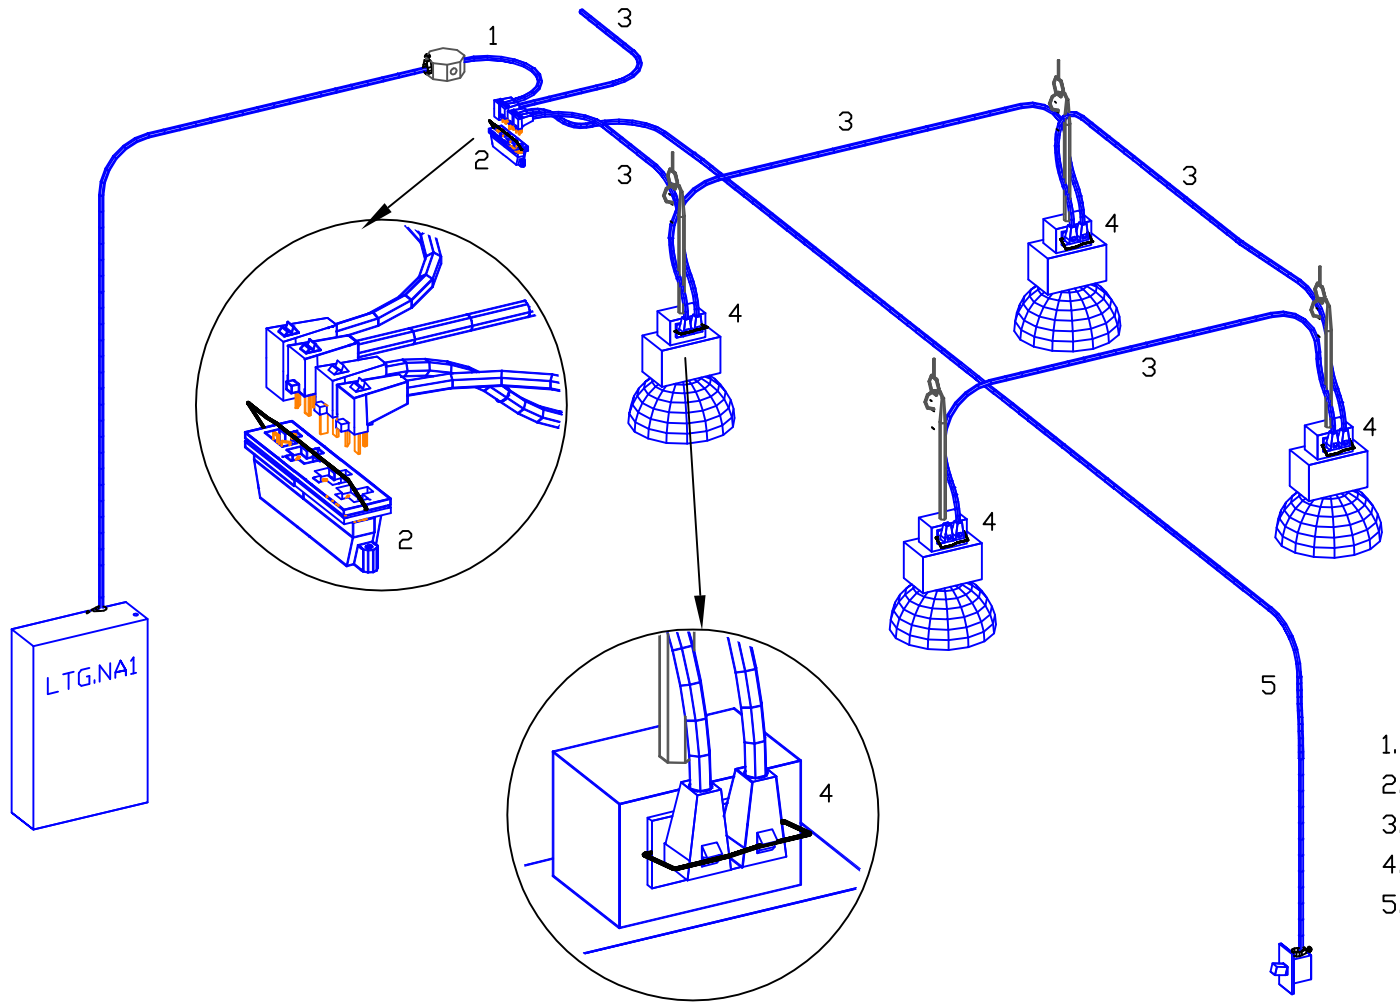

1. STARTER CABLE
2. SWITCHING INTERCEPTOR
3. JOINER CABLE
4. FIXTURE INTERCEPTOR
5. SWITCH CABLE

ITEM	DESCRIPTION	MANUFACTURER	PART No.	REMARKS

NOCOM®
105 WILLOWLEA ROAD, CARP, ONT, CANADA
TELEPHONE (613) 831-8102 FAX (613) 831-8103
TOLL FREE 1-888-225-2478 E-MAIL info@nocom.ca

OWNERSHIP OF DOCUMENTS:
This drawing and accompanying information as instruments of service are the property of NOCOM INC.

Reproduction or use in whole or in part in any form whether the work for which they are presented be executed or not is forbidden without the express written permission of NOCOM INC.

JOB TITLE: SMART<>CONNECT

DESCRIPTION: LIGHTING–COMMERCIAL HIGH BAY

DRAWN BY:	APPROVED:	DWG #
TjP		HIGH BAY LIGHTING
DATE: 04.05.17	SCALE: N.T.S.	